


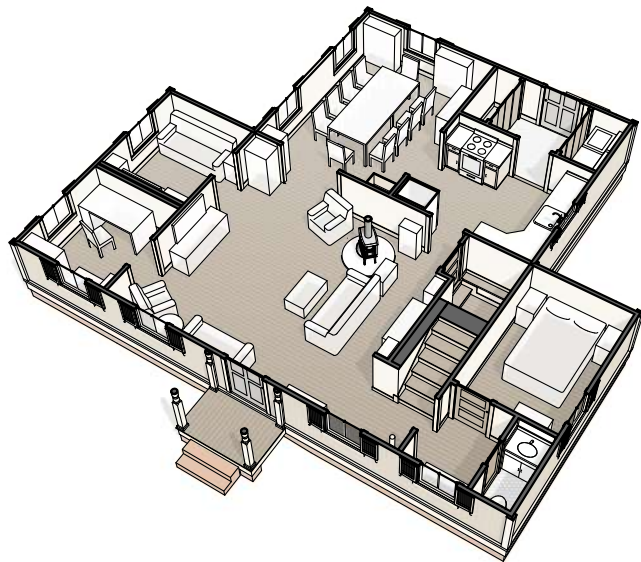


① **FIRST FLOOR**
PLAN PERSPECTIVE



② **SECOND FLOOR**
PLAN PERSPECTIVE



③ **FRONT OF THE HOUSE**
MAIN PERSPECTIVE

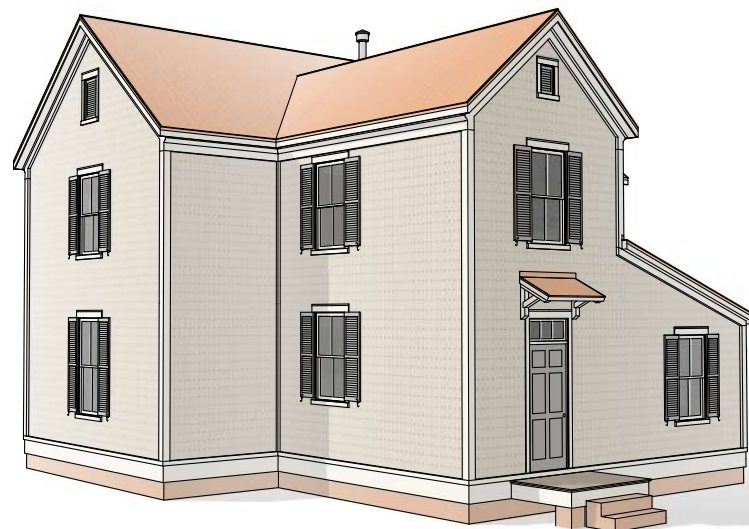

④ **BACK OF THE HOUSE**
REAR PERSPECTIVE




OPEN-SOURCE ARCHITECTURAL DRAWINGS
You may share, copy, and customize these blueprints.
License: [www.CreativeCommons.org/licenses/BY-SA/4.0](https://creativecommons.org/licenses/by-sa/4.0/)
Some rights reserved. No promises or guarantees given.
More designs available at www.FreeFarmhouse.com

A DESIGN BY JAY OSBORNE
PENNY & SYLVIA'S FARMHOUSE
50 STARTER FARMHOUSES


1 2024-09-18 FIRST DRAFT, FORMAT TEST
+ SEE PAGE 01 FOR HISTORY & CREDITS.

DESIGN OVERVIEW

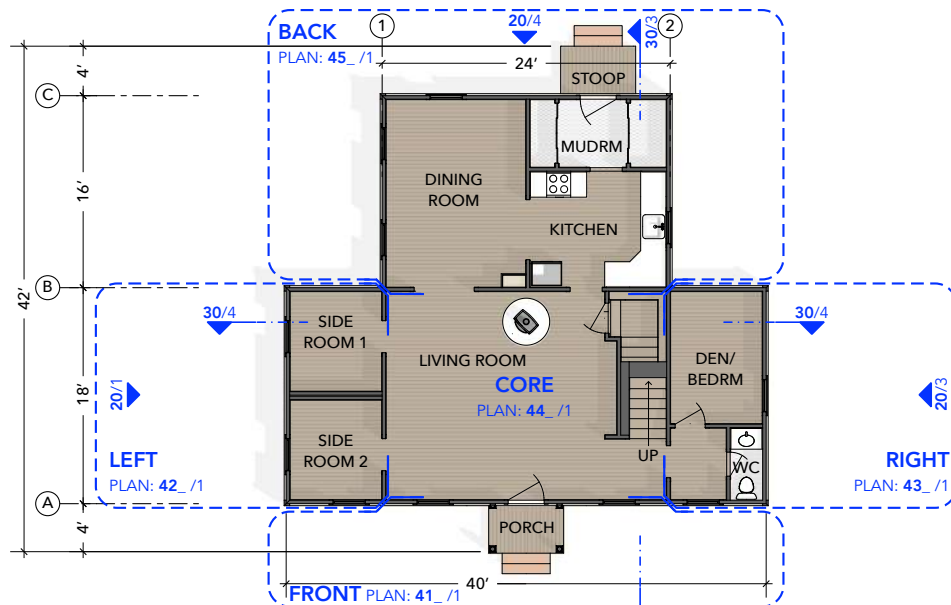


① 1ST FLOOR PLAN

SCALE: 1/16" = 1'-0"

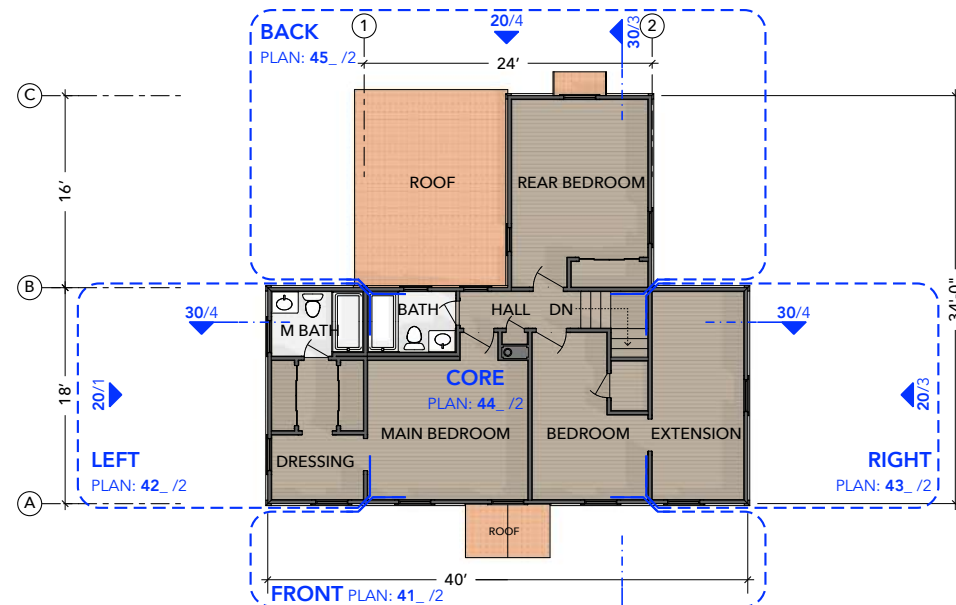


② 2ND FLOOR PLAN

SCALE: 1/16" = 1'-0"

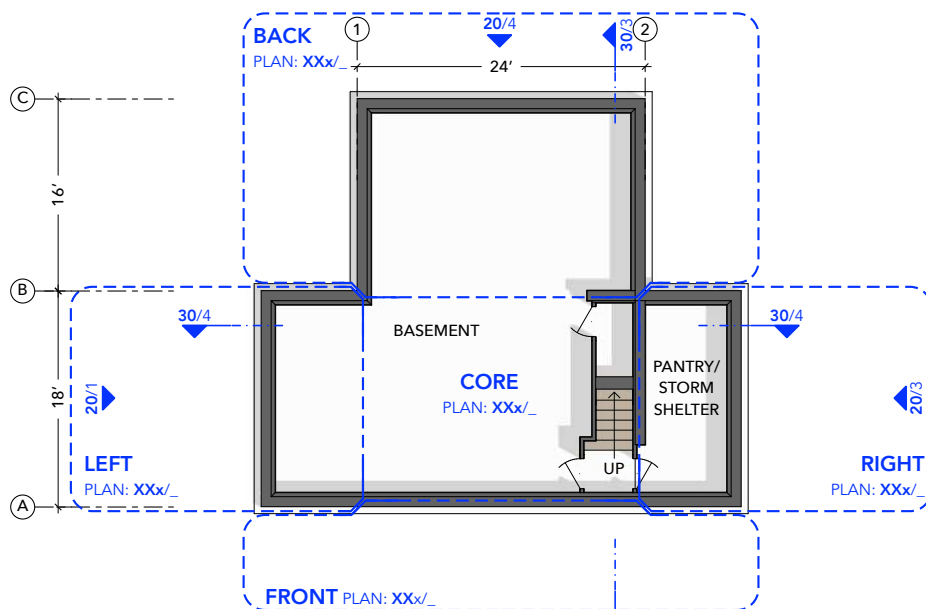

③ FOUNDATION PLAN

SCALE: 1/16" = 1'-0"

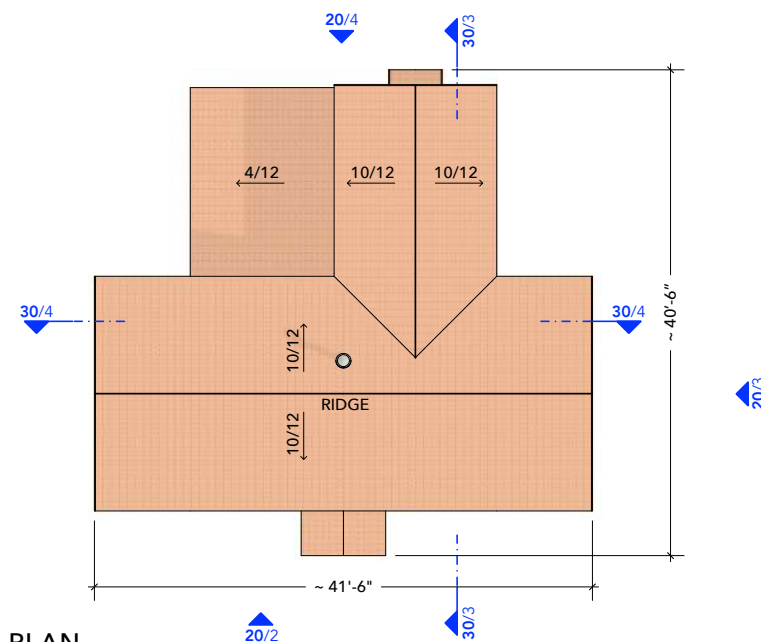

④ ROOF PLAN

SCALE: 1/16" = 1'-0"



OPEN-SOURCE ARCHITECTURAL DRAWINGS
You may share, copy, and customize these blueprints.
License: [www.CreativeCommons.org/licenses/by-sa/4.0/](https://creativecommons.org/licenses/by-sa/4.0/)
Some rights reserved. No promises or guarantees given.
More designs available at www.FreeFarmhouse.com

A DESIGN BY JAY OSBORNE
PENNY & SYLVIA'S FARMHOUSE


50 STARTER FARMHOUSES

1 2024-09-18 FIRST DRAFT, FORMAT TEST


+ SEE PAGE 01 FOR HISTORY & CREDITS.

FLOOR PLANS &
CEILING PLANS


10

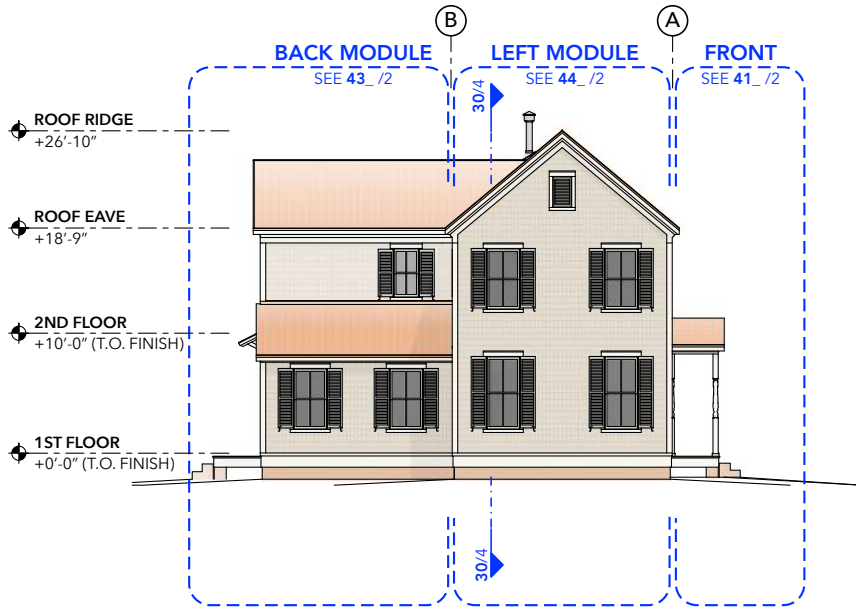


① LEFT SIDE ELEVATION
SCALE: 1/16" = 1'-0" NOTE: MIGHT INSTEAD BE HOUSE'S FRONT

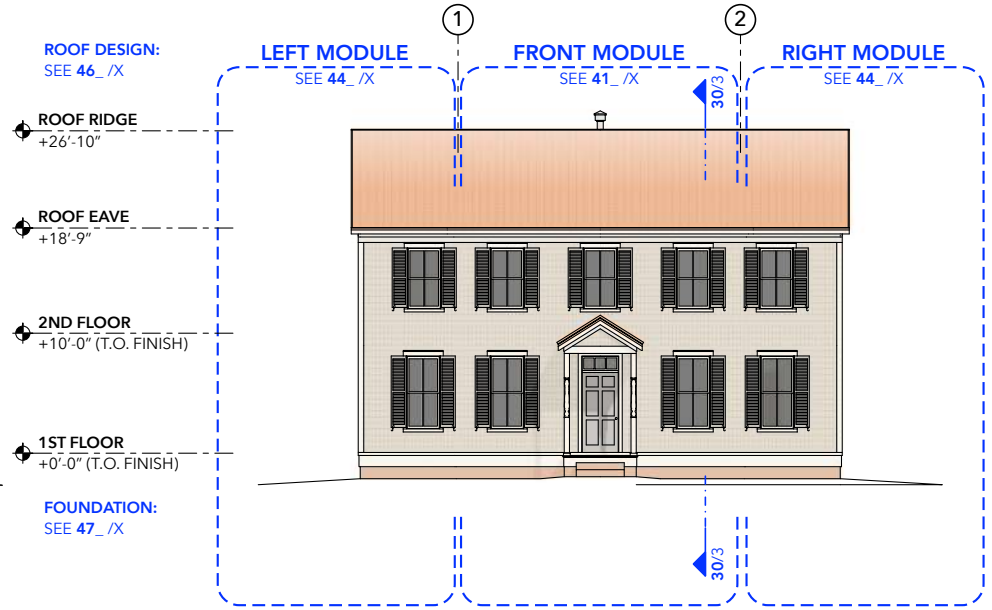

② FRONT ELEVATION
SCALE: 1/16" = 1'-0" NOTE: MIGHT INSTEAD BE HOUSE'S RIGHT SIDE

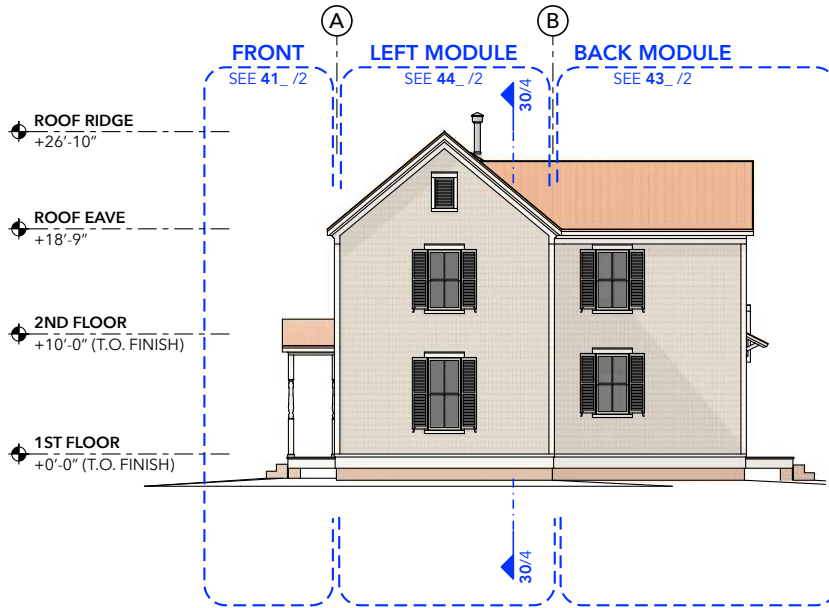

③ RIGHT SIDE ELEVATION
SCALE: 1/16" = 1'-0" (NOTE: MIGHT INSTEAD BE HOUSE'S BACK)

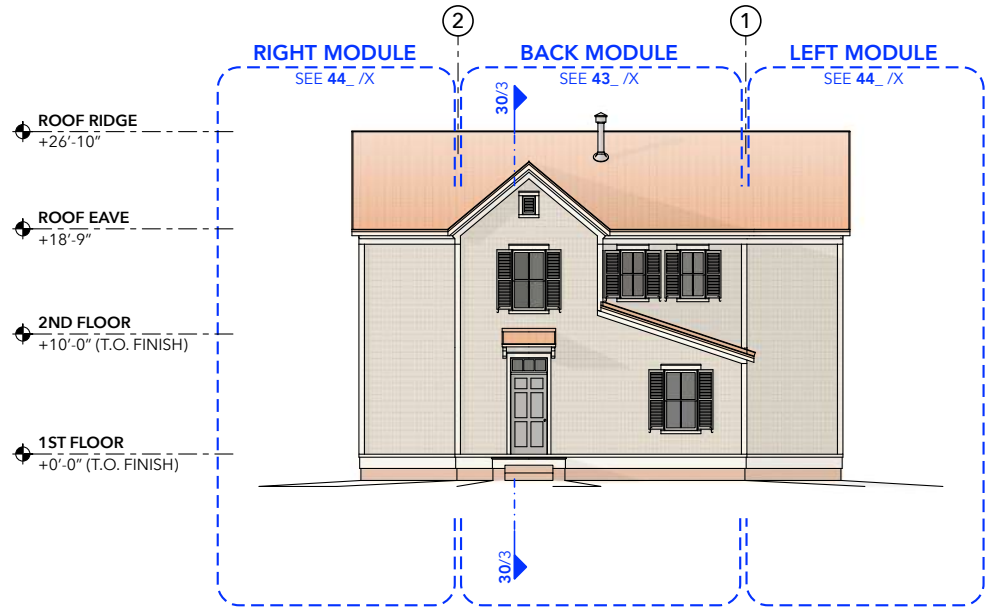

④ BACK ELEVATION
SCALE: 1/16" = 1'-0" (NOTE: MIGHT INSTEAD BE HOUSE'S LEFT SIDE)



OPEN-SOURCE ARCHITECTURAL DRAWINGS
You may share, copy, and customize these blueprints.
License: [www.CreativeCommons.org/licenses/by-sa/4.0](https://creativecommons.org/licenses/by-sa/4.0/)
Some rights reserved. No promises or guarantees given.
More designs available at www.FreeFarmhouse.com


A DESIGN BY JAY OSBORNE
PENNY & SYLVIA'S FARMHOUSE

50 STARTER FARMHOUSES


1 2024-09-18 FIRST DRAFT, FORMAT TEST

+ SEE PAGE 01 FOR HISTORY & CREDITS.


ALL EXTERIOR
ELEVATIONS

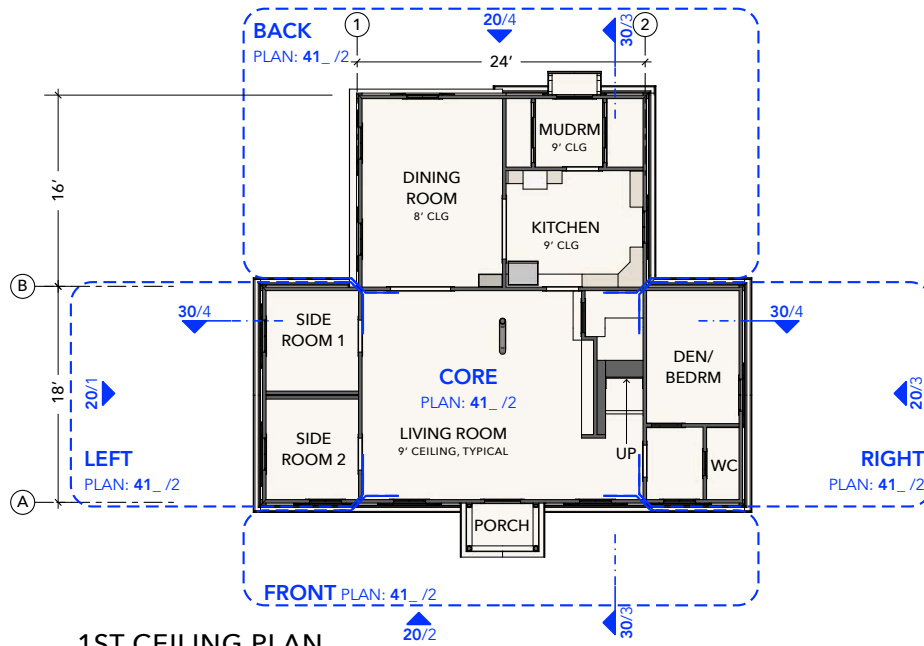


① **1ST CEILING PLAN**
SCALE: 1/16" = 1'-0" (FOR ELECTRICAL, SEE INDIVIDUAL MODULE PAGES)

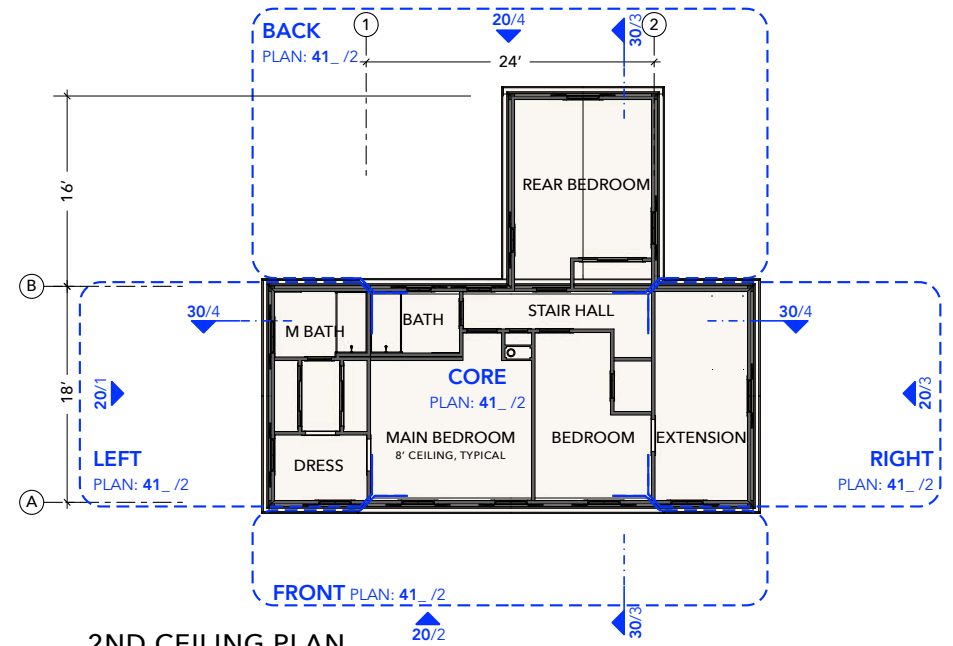

② **2ND CEILING PLAN**
SCALE: 1/16" = 1'-0" (FOR ELECTRICAL, SEE INDIVIDUAL MODULE PAGES)

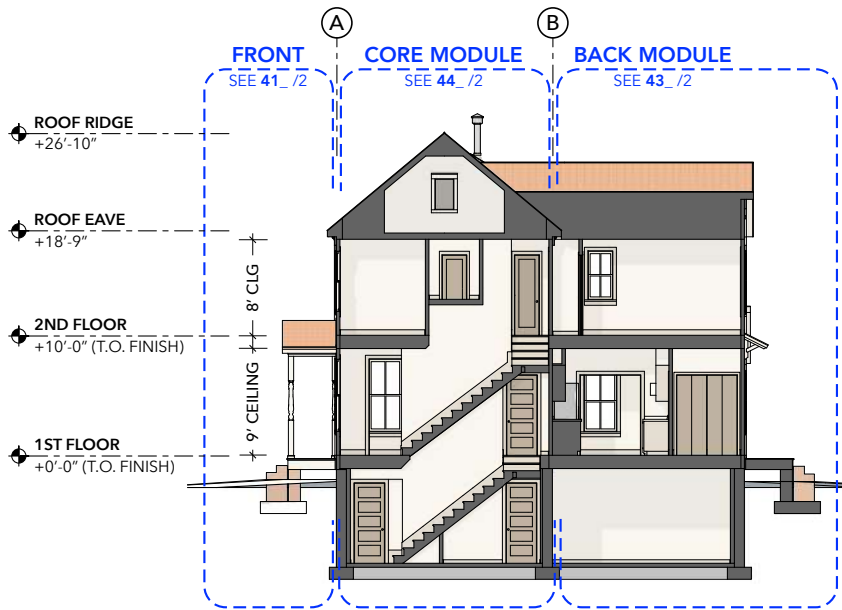

③ **TRANSVERSE SECTION**
SCALE: 1/16" = 1'-0"

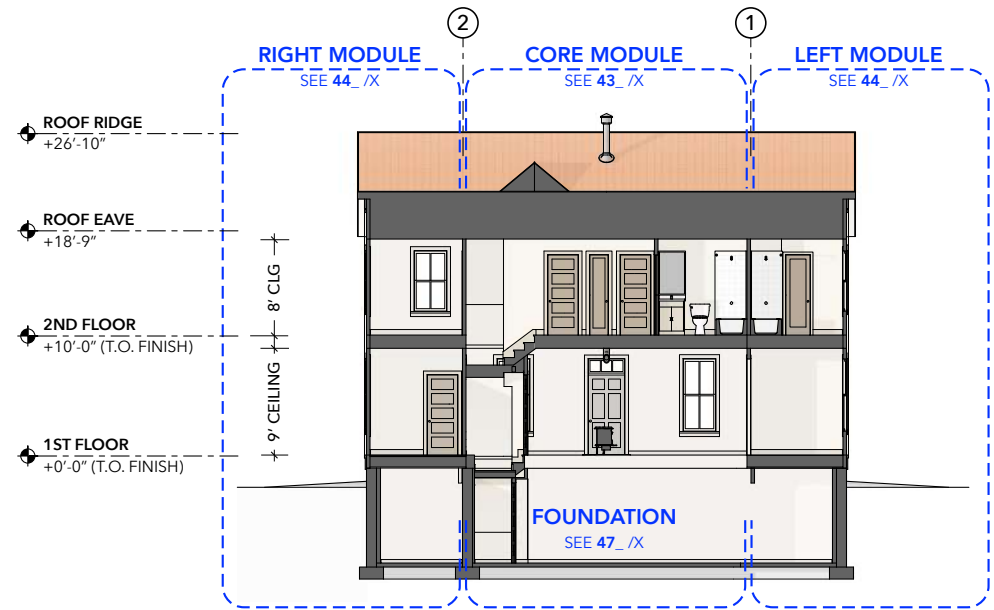

④ **LONGITUDINAL SECTION**
SCALE: 1/16" = 1'-0"



OPEN-SOURCE ARCHITECTURAL DRAWINGS
You may share, copy, and customize these blueprints.
License: [www.CreativeCommons.org/licenses/by-sa/4.0/](https://creativecommons.org/licenses/by-sa/4.0/)
Some rights reserved. No promises or guarantees given.
More designs available at www.FreeFarmhouse.com





A DESIGN BY JAY OSBORNE
PENNY & SYLVIA'S FARMHOUSE

50 STARTER FARMHOUSES

1 2024-09-18 FIRST DRAFT, FORMAT TEST

FOUNDATION & ROOF
PLANS (& SECTIONS)

+ SEE PAGE 01 FOR HISTORY & CREDITS.

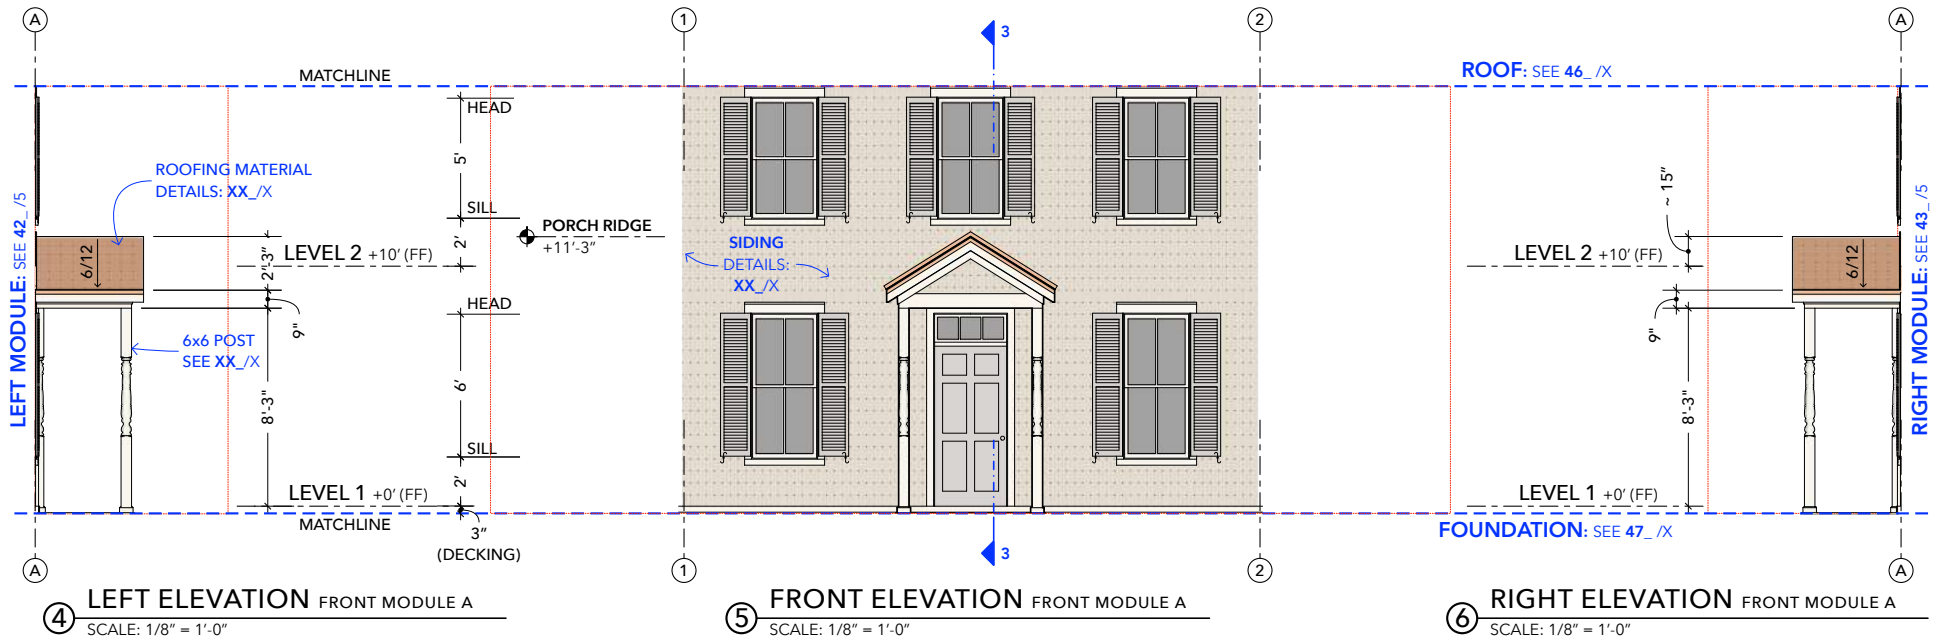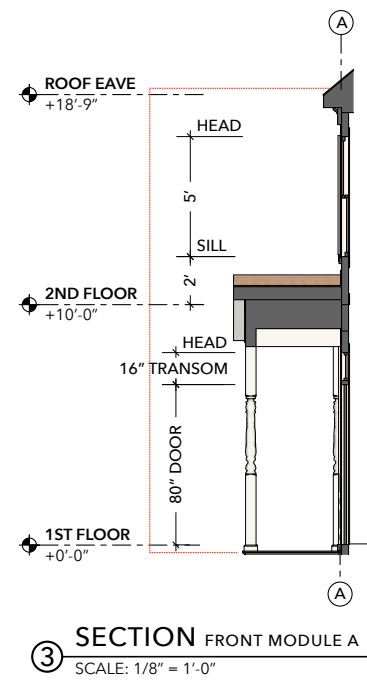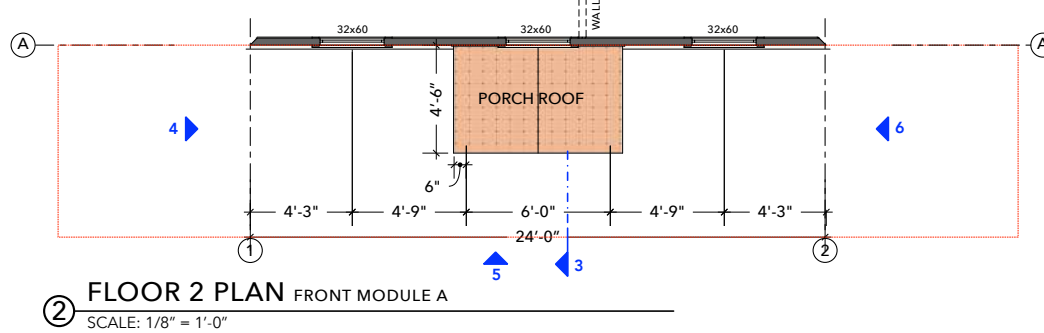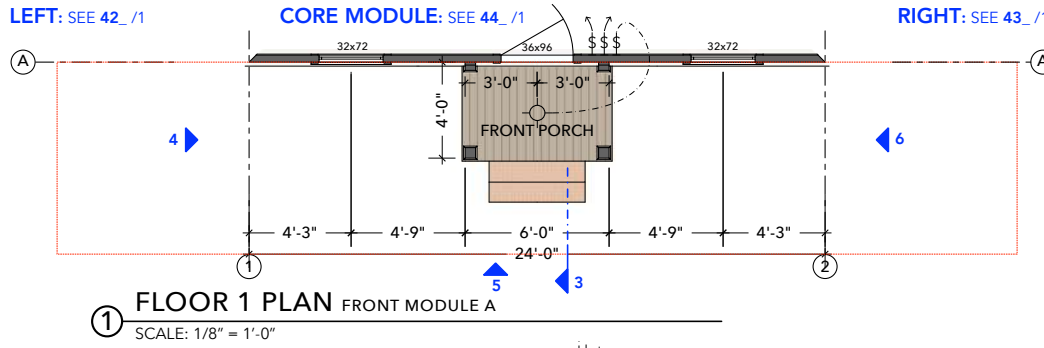

OPEN-SOURCE ARCHITECTURAL DRAWINGS
You may share, copy, and customize these blueprints.
License: [www.CreativeCommons.org/licenses/by-sa/4.0](https://creativecommons.org/licenses/by-sa/4.0/)
Some rights reserved. No promises or guarantees given.
More designs available at www.FreeFarmhouse.com


MODULE DESIGN BY JAY OSBORNE
FRONT A: 1-BAY PORCH (CENTER)
THOUSAND FARMHOUSE PROJECT

1 2024-09-18 FIRST DRAFT, FORMAT TEST


FRONT MODULE A
1-BAY PORCH (CENTER)

+ SEE PAGE 01 FOR HISTORY & CREDITS.


41a

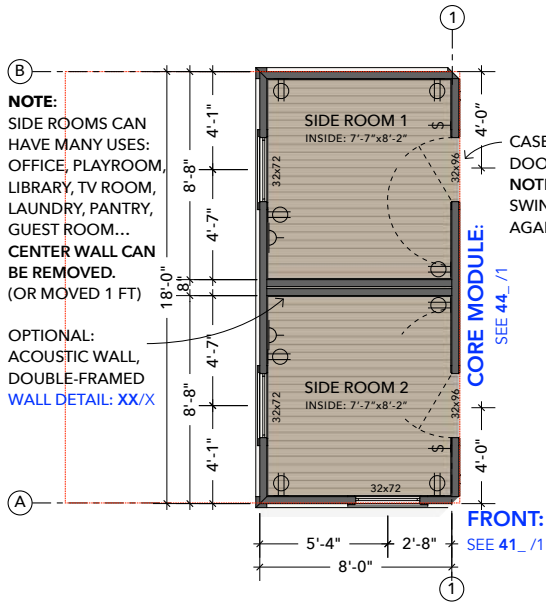

① **FLOOR 1 PLAN LEFT MODULE A**
SCALE: 1/8" = 1'-0" **OVERALL PLAN: SEE 10/**

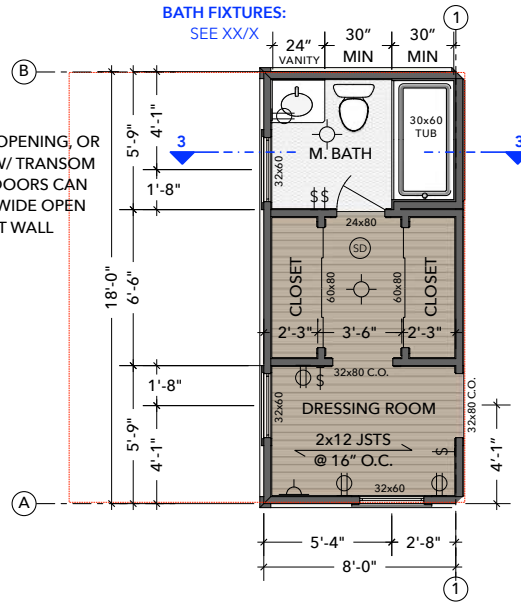


② **FLOOR 2 PLAN LEFT MODULE A**
SCALE: 1/8" = 1'-0" **OVERALL PLAN: SEE 10/2**

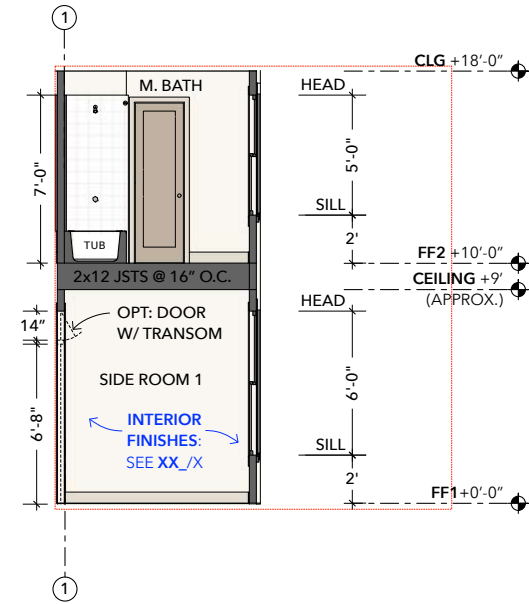


③ **SECTION LEFT MODULE A**
SCALE: 1/8" = 1'-0"


- LEGEND**
- FIXTURES
 - FINISHES
 - DOORS
 - WINDOWS
- LINKS TO INCLUDE**
(AS NOTES?)
- SIDING
 - ROOFING
 - FOUNDATION FINISH
 - SHUTTERS
 - COLUMNS
 - INTERIOR FINISHES
 - EXTERIOR FINISHES
 - DETAIL WALL SECTIONS
 - WINDOW SCHEDULE
 - DOOR SCHEDULE
 - KITCHEN FIXTURES
 - BATHROOM FIXTURES
 - WOODSTOVE

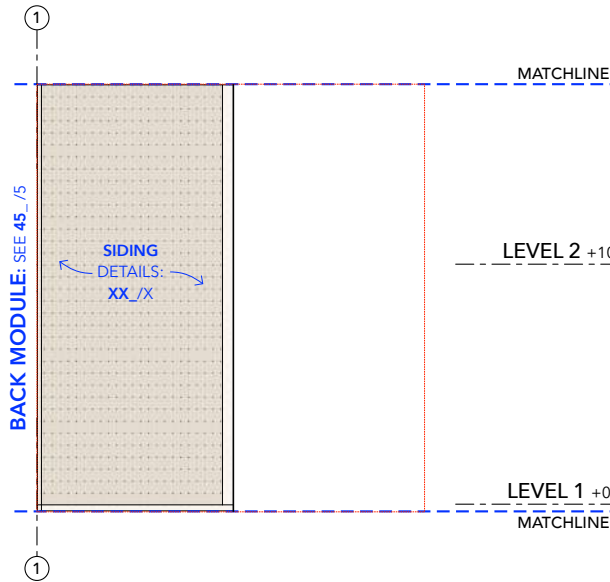

④ **BACK ELEVATION LEFT MODULE A**
SCALE: 1/8" = 1'-0"

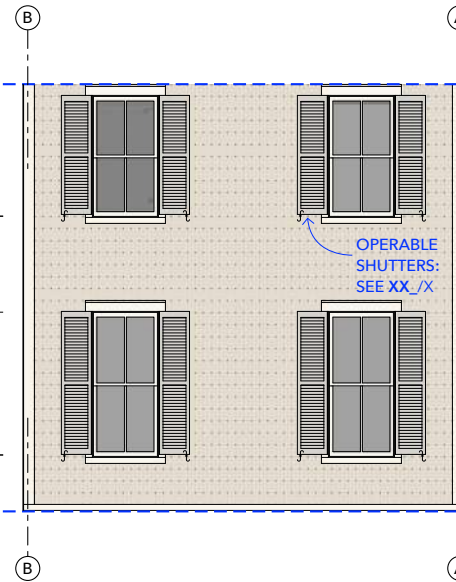

⑤ **LEFT ELEVATION LEFT MODULE A**
SCALE: 1/8" = 1'-0"

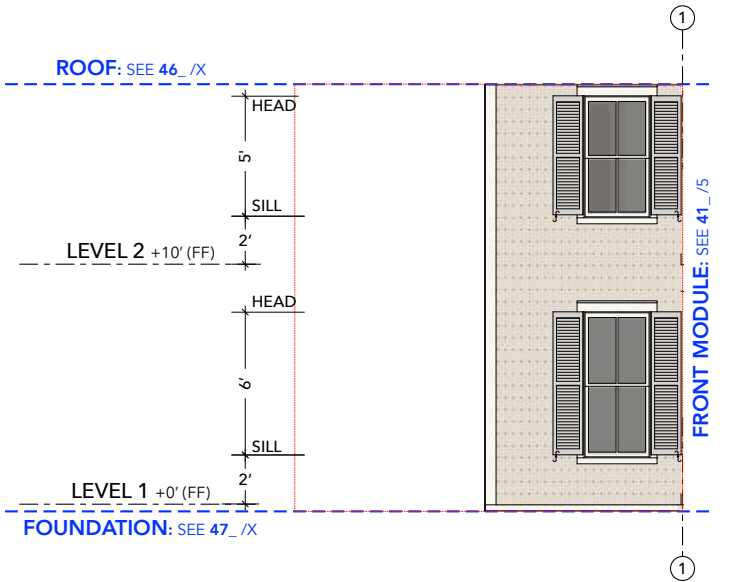

⑥ **FRONT ELEVATION LEFT MODULE A**
SCALE: 1/8" = 1'-0"




OPEN-SOURCE ARCHITECTURAL DRAWINGS
You may share, copy, and customize these blueprints.
License: [www.CreativeCommons.org/licenses/by-sa/4.0](https://creativecommons.org/licenses/by-sa/4.0/)
Some rights reserved. No promises or guarantees given.
More designs available at www.FreeFarmhouse.com


MODULE DESIGN BY JAY OSBORNE
LEFT A: SIDE EXTENSION
THOUSAND FARMHOUSE PROJECT

1 2024-09-18 FIRST DRAFT, FORMAT TEST
+ SEE PAGE 01 FOR HISTORY & CREDITS.


LEFT MODULE A
2-STORY EXTENSION
42a

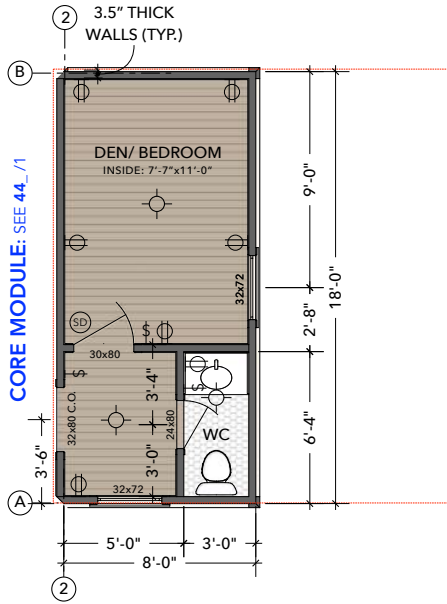

1 FLOOR 1 PLAN RIGHT MODULE A
SCALE: 1/8" = 1'-0"

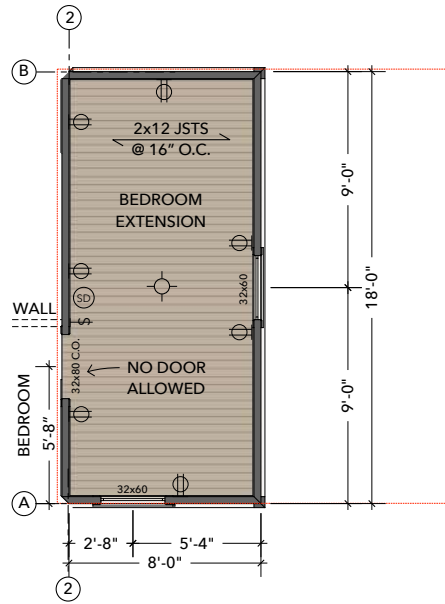

2 FLOOR 2 PLAN RIGHT MODULE A
SCALE: 1/8" = 1'-0"

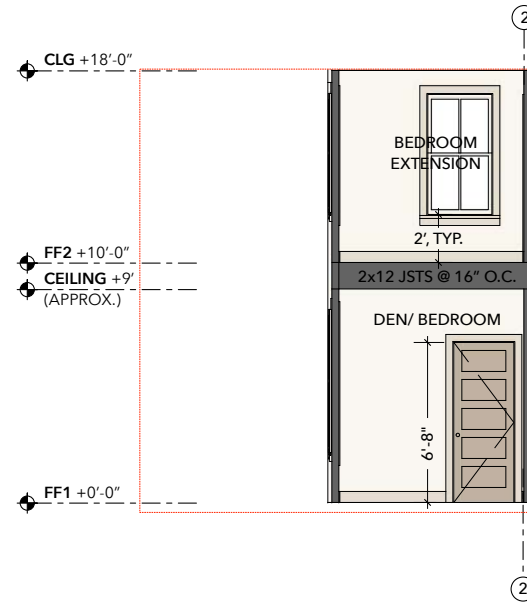

3 SECTION RIGHT MODULE A
SCALE: 1/8" = 1'-0"

LEGEND

FIXTURES
FINISHES
DOORS
WINDOWS

LINKS TO INCLUDE
(AS NOTES?)


SIDING
ROOFING
FOUNDATION FINISH

SHUTTERS
COLUMNS


INTERIOR FINISHES
EXTERIOR FINISHES

DETAIL WALL SECTIONS


WINDOW SCHEDULE
DOOR SCHEDULE
KITCHEN FIXTURES
BATHROOM FIXTURES
WOODSTOVE

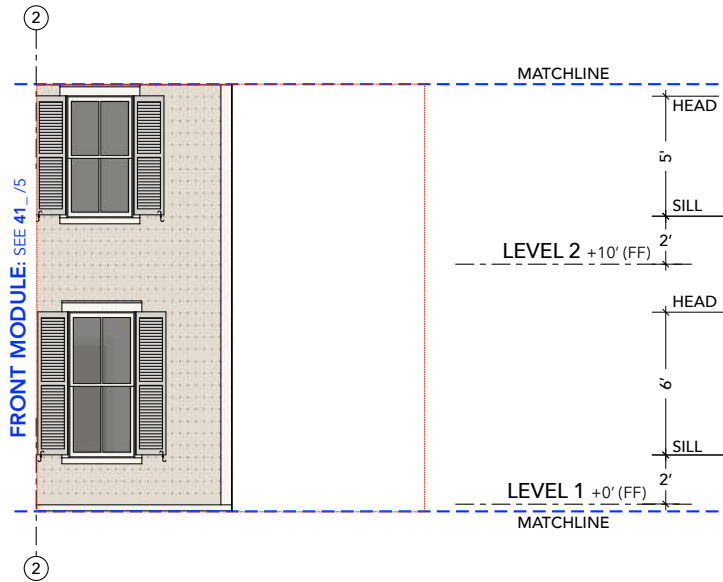

4 FRONT ELEVATION RIGHT MODULE A
SCALE: 1/8" = 1'-0"

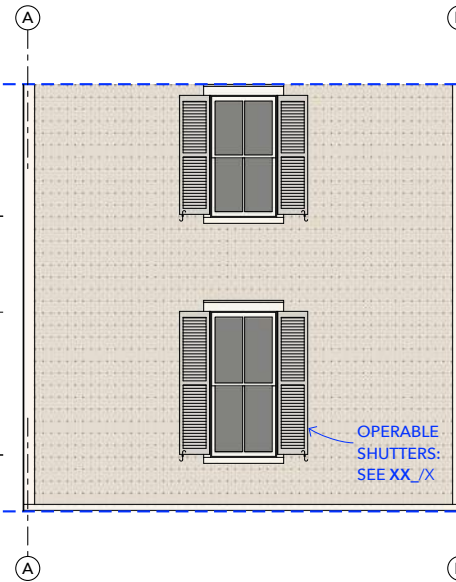

5 RIGHT ELEVATION RIGHT MODULE A
SCALE: 1/8" = 1'-0"

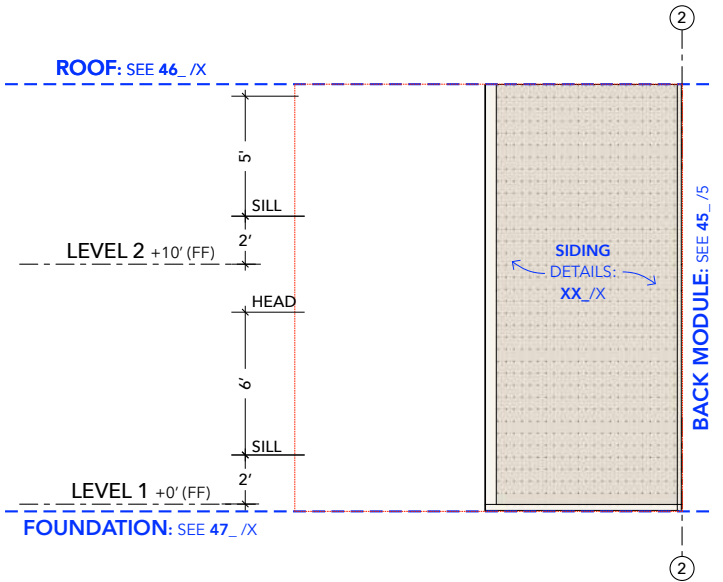

6 BACK ELEVATION RIGHT MODULE A
SCALE: 1/8" = 1'-0"



OPEN-SOURCE ARCHITECTURAL DRAWINGS
You may share, copy, and customize these blueprints.
License: [www.CreativeCommons.org/licenses/by-sa/4.0](https://creativecommons.org/licenses/by-sa/4.0/)
Some rights reserved. No promises or guarantees given.
More designs available at www.FreeFarmhouse.com

MODULE DESIGN BY JAY OSBORNE

RIGHT A: SIDE EXTENSION



THOUSAND FARMHOUSE PROJECT

1 2024-09-18 FIRST DRAFT, FORMAT TEST



+ SEE PAGE 01 FOR HISTORY & CREDITS.

RIGHT MODULE A
2-STORY EXTENSION

43a

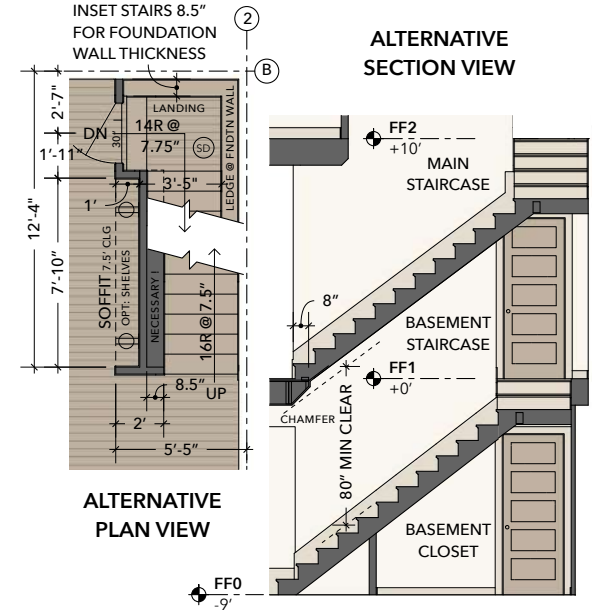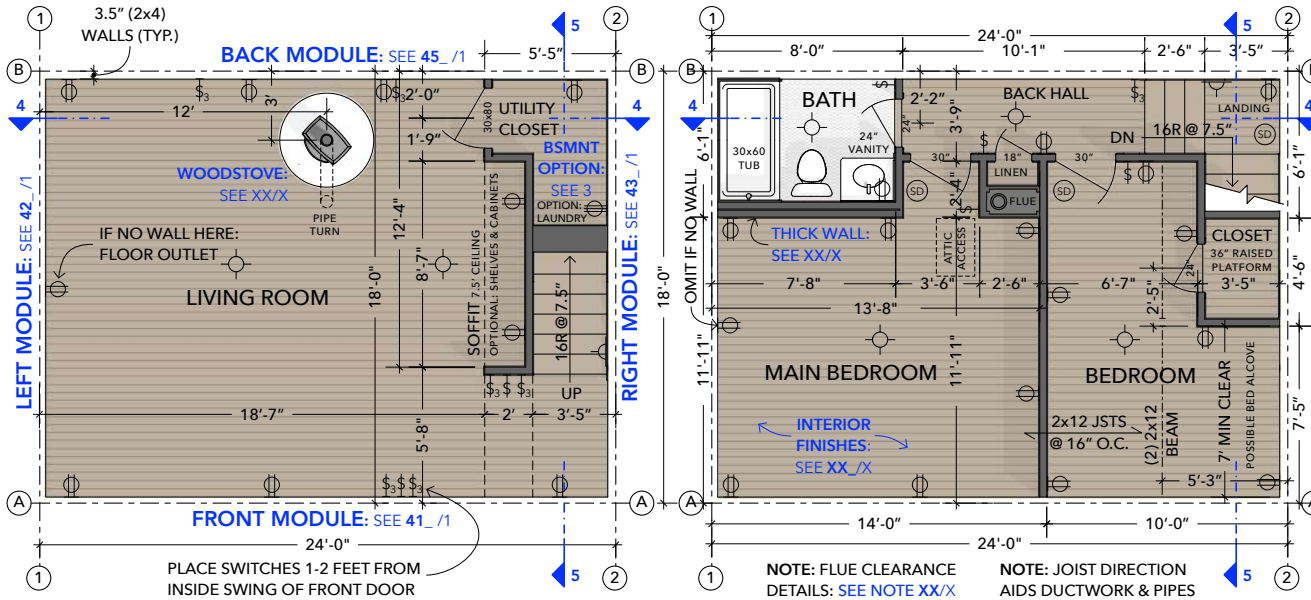

3 BASEMENT STAIR ALTERNATIVE
SCALE: 1/8" = 1'-0" FOUNDATION OPTIONS X,X,X,X

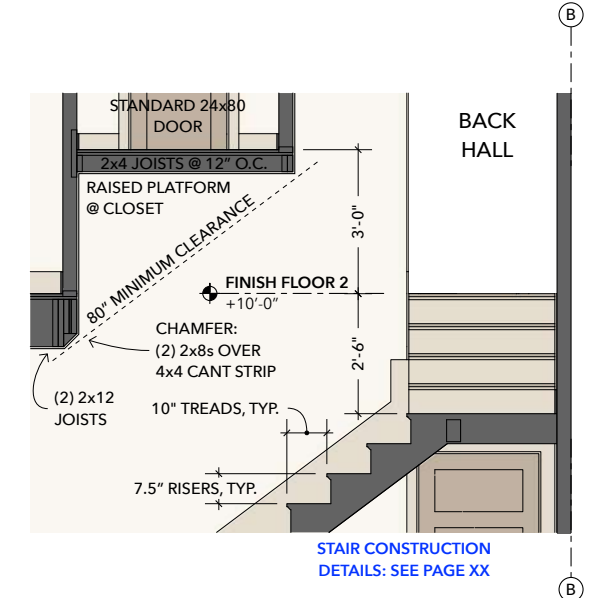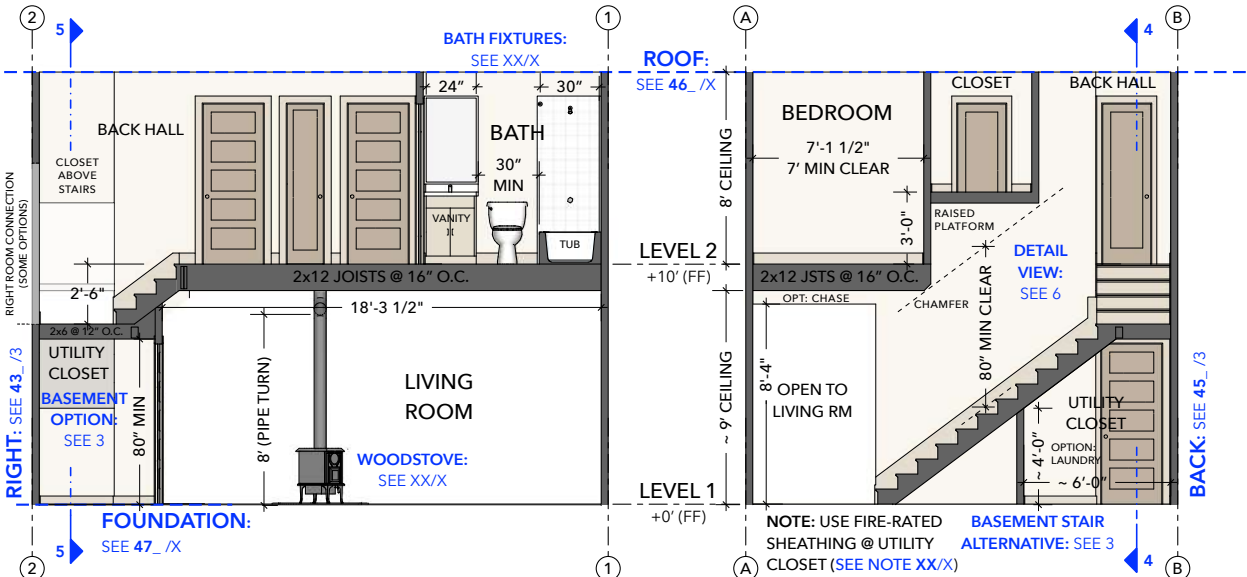

OPEN-SOURCE ARCHITECTURAL DRAWINGS
You may share, copy, and customize these blueprints.
License: [www.CreativeCommons.org/licenses/by-sa/4.0](https://creativecommons.org/licenses/by-sa/4.0/)
Some rights reserved. No promises or guarantees given.
More designs available at www.FreeFarmhouse.com

MODULE DESIGN BY JAY OSBORNE
CORE A: OPEN W/ WOODSTOVE
THOUSAND FARMHOUSE PROJECT

1 2024-09-18 FIRST DRAFT, FORMAT TEST

CORE MODULE A
OPEN W/ WOODSTOVE

+ SEE PAGE 01 FOR HISTORY & CREDITS.

44a

